SATMELL GROUP
PROPOSED INDUSTRIAL DEVELOPMENT

NO. 457-463
VICTORIA STREET, WETHERILL PARK

UNIT 9

	gross (m²)
ground floor area	123.75
first floor area	31.30
TOTAL	155.05 m²
car spaces	3.00

DEVELOPED BY THE SATMELL GROUP

BONGIORNO HAWKINS ASSOCIATES PTY LTD

MEMBER OF:

bdaa ACCREDITED BUILDING DESIGNER

Suite 208, 12743 Majors Bay Road
PO BOX 4911 CONCORD NSW 2137
p: (02) 9736 2800 f: (02) 9736 2801
t: admin@bhaa.com.au

NOTE
drawing is not part of any legal document(s) or title and is subject to errors, omissions, inaccuracies and should not be used as a sole and accurate reference. Interested parties should make their own enquiries using independent sources

All areas are approximate only, final finishes, layouts and locations may vary from the depiction in this brochure, images are for illustration purposes only.

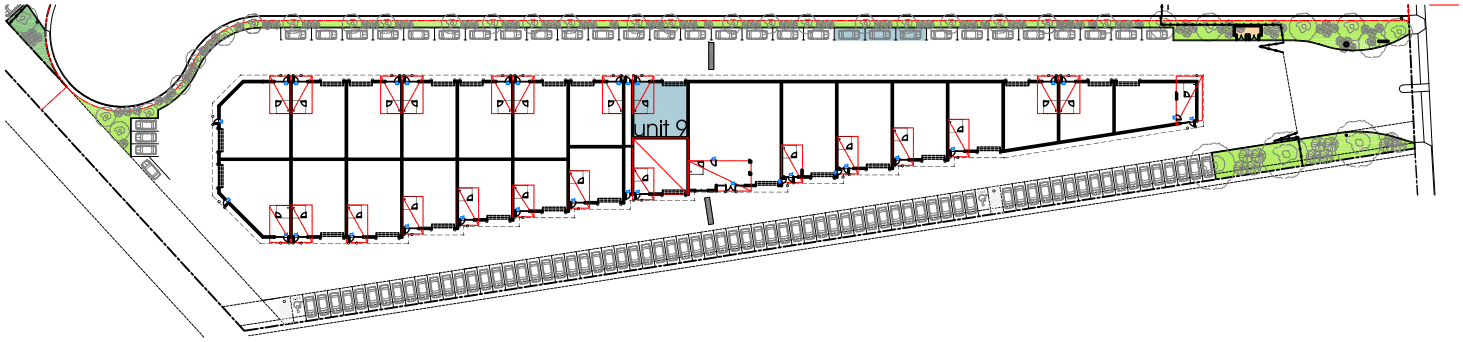

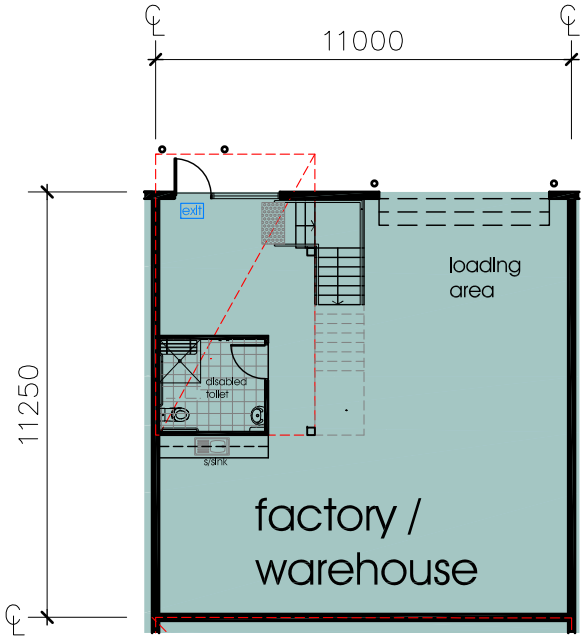

ground floor plan
scale 1:200[a4]

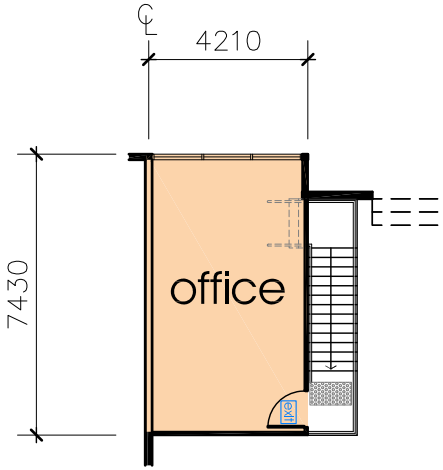

first floor plan
scale 1:200[a4]